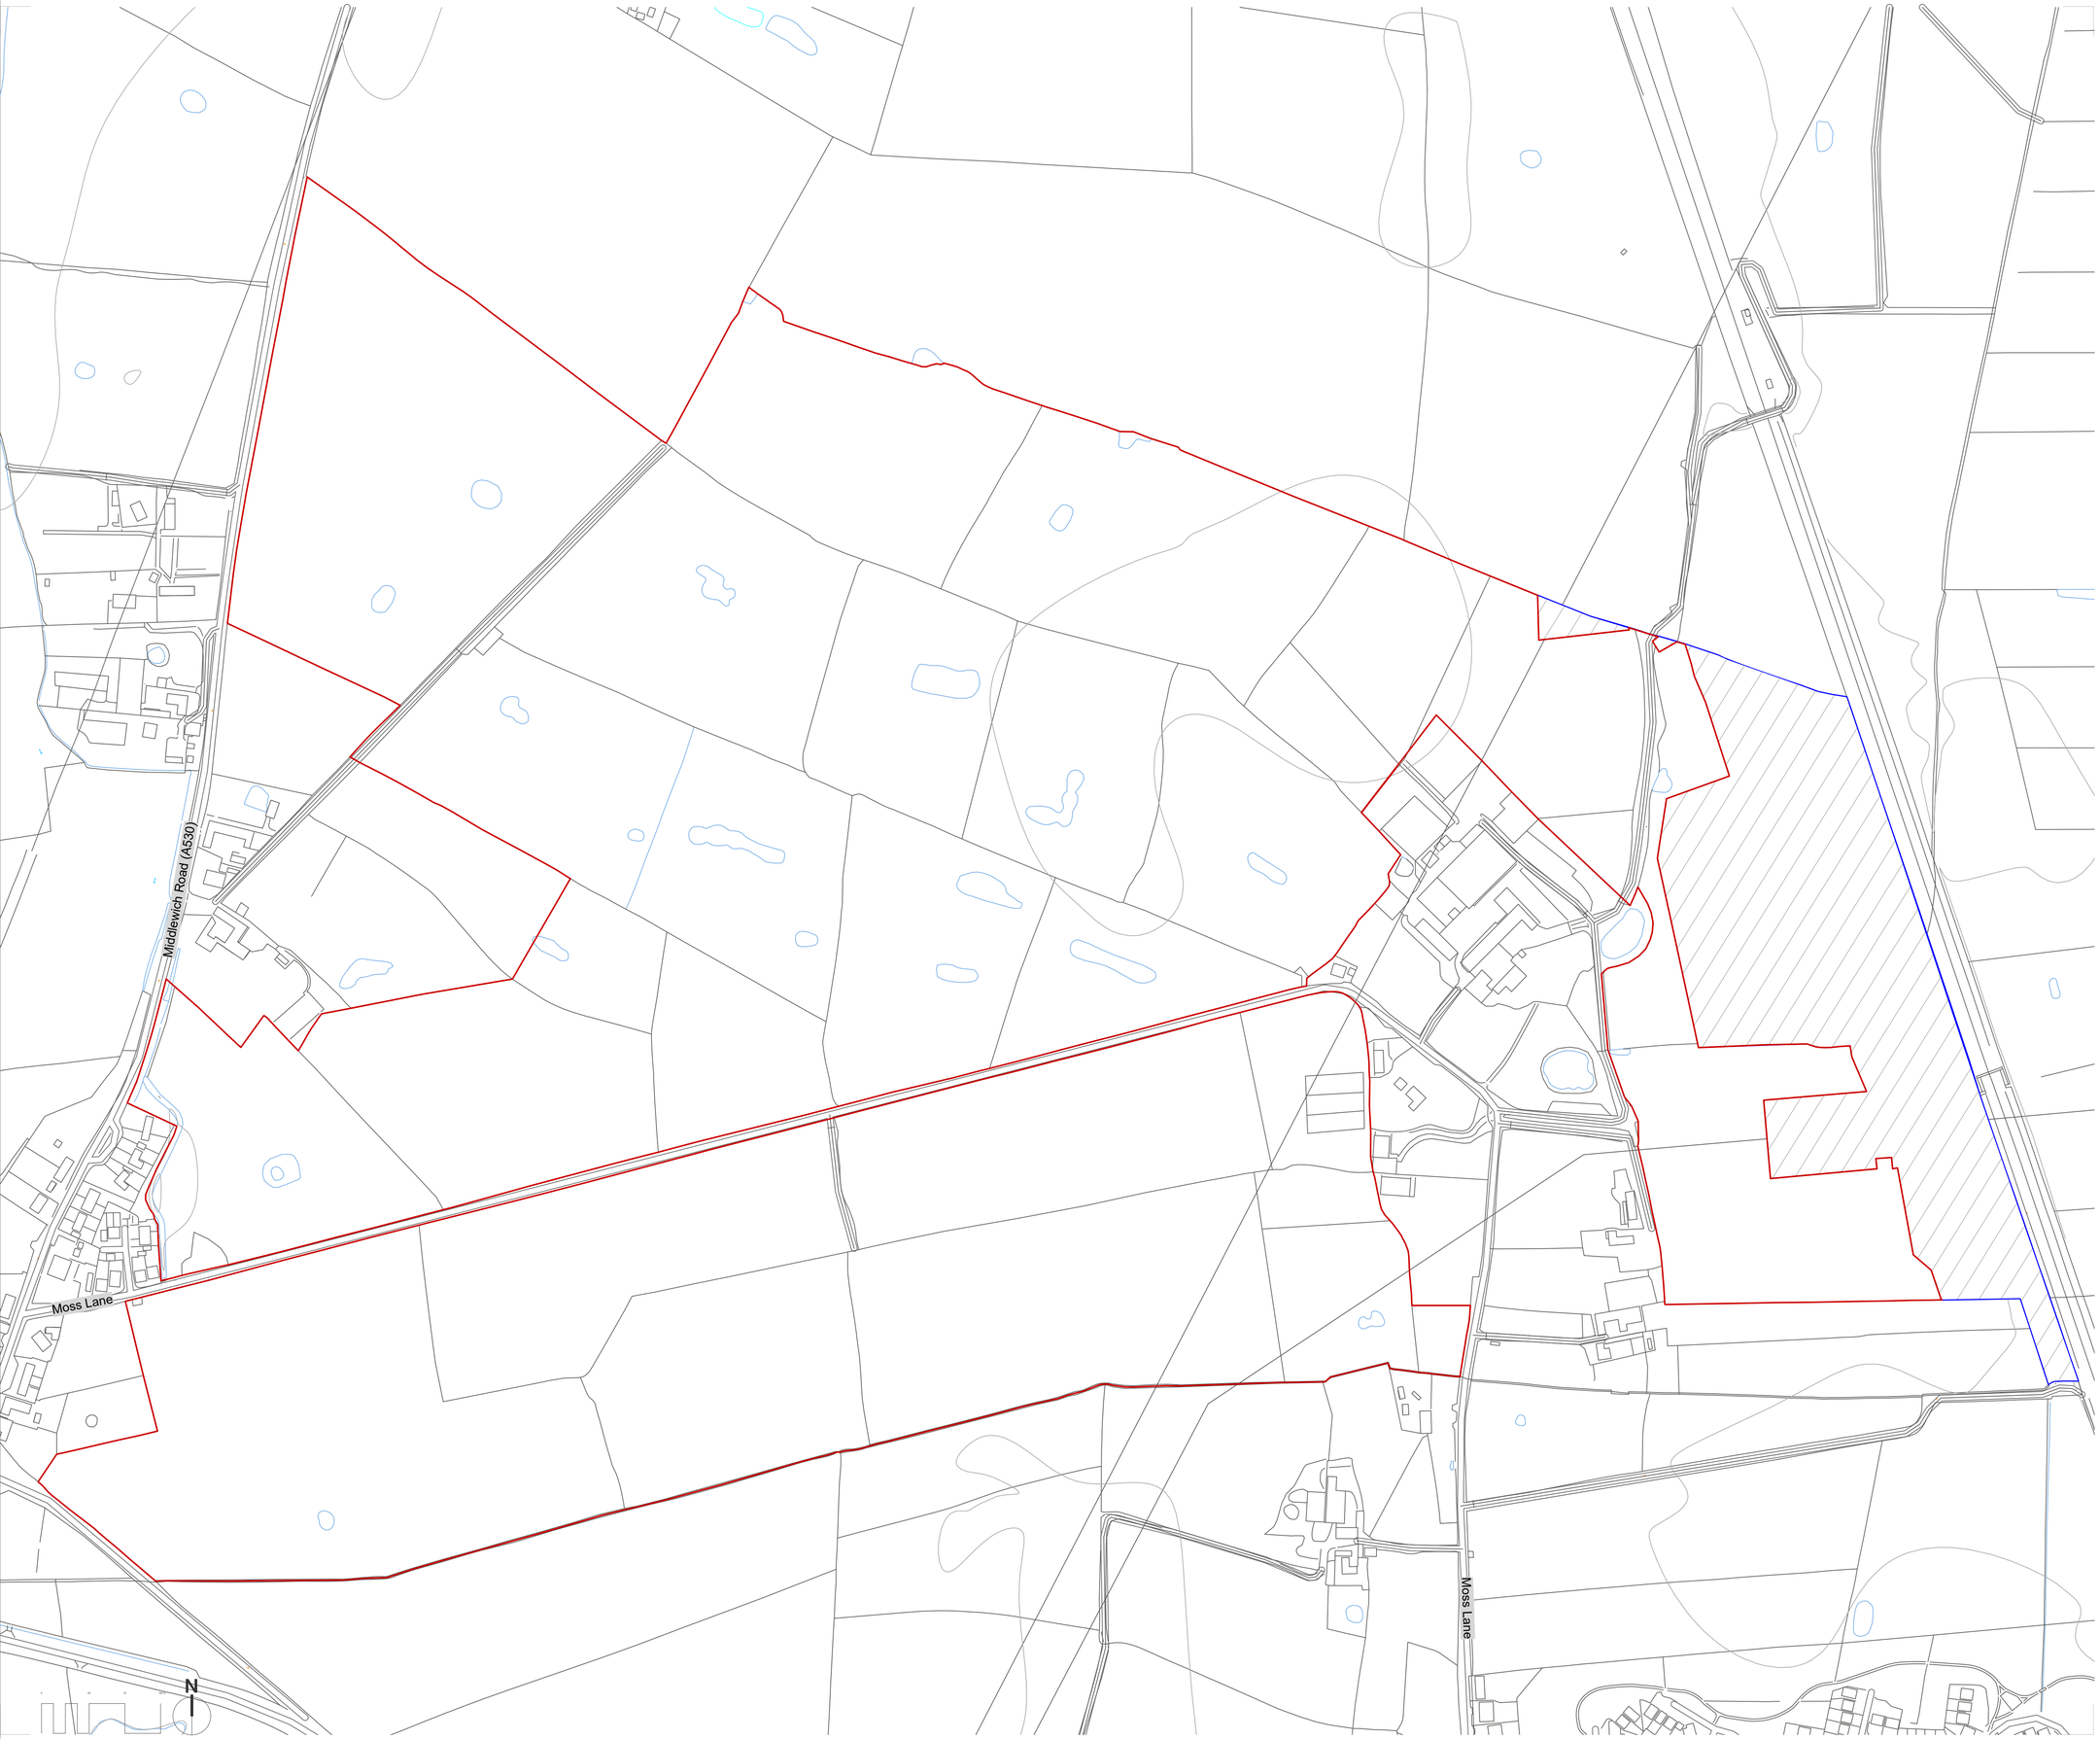


Revision	Note	Date	Drn
B		18/08/2026	DK

Key:

- Site boundary (64.80ha & 30.66ha)
- Wider land ownership (HS2 Safeguarded land) (8.64ha)

Drawing Title

Site Location Plan - Wider Land Ownership

Project

Leighton North, Crewe

Date	Scale	Drawn by	Approved by
27/07/2026	1:2500 @ A1	GG	JB

Project No	Drawing No	Revision
900011.147	0105	B

Client

Hallam Land

Marrons

W: www.marrons.co.uk T:0330 912 2670 E: info@marrons.co.uk

The copyright of this drawing belongs to Marrons and should not be copied or reproduced without written consent.
This drawing is for planning purposes only and is not to be used as a basis for construction.
Do not scale from this drawing - use figured dimensions only.